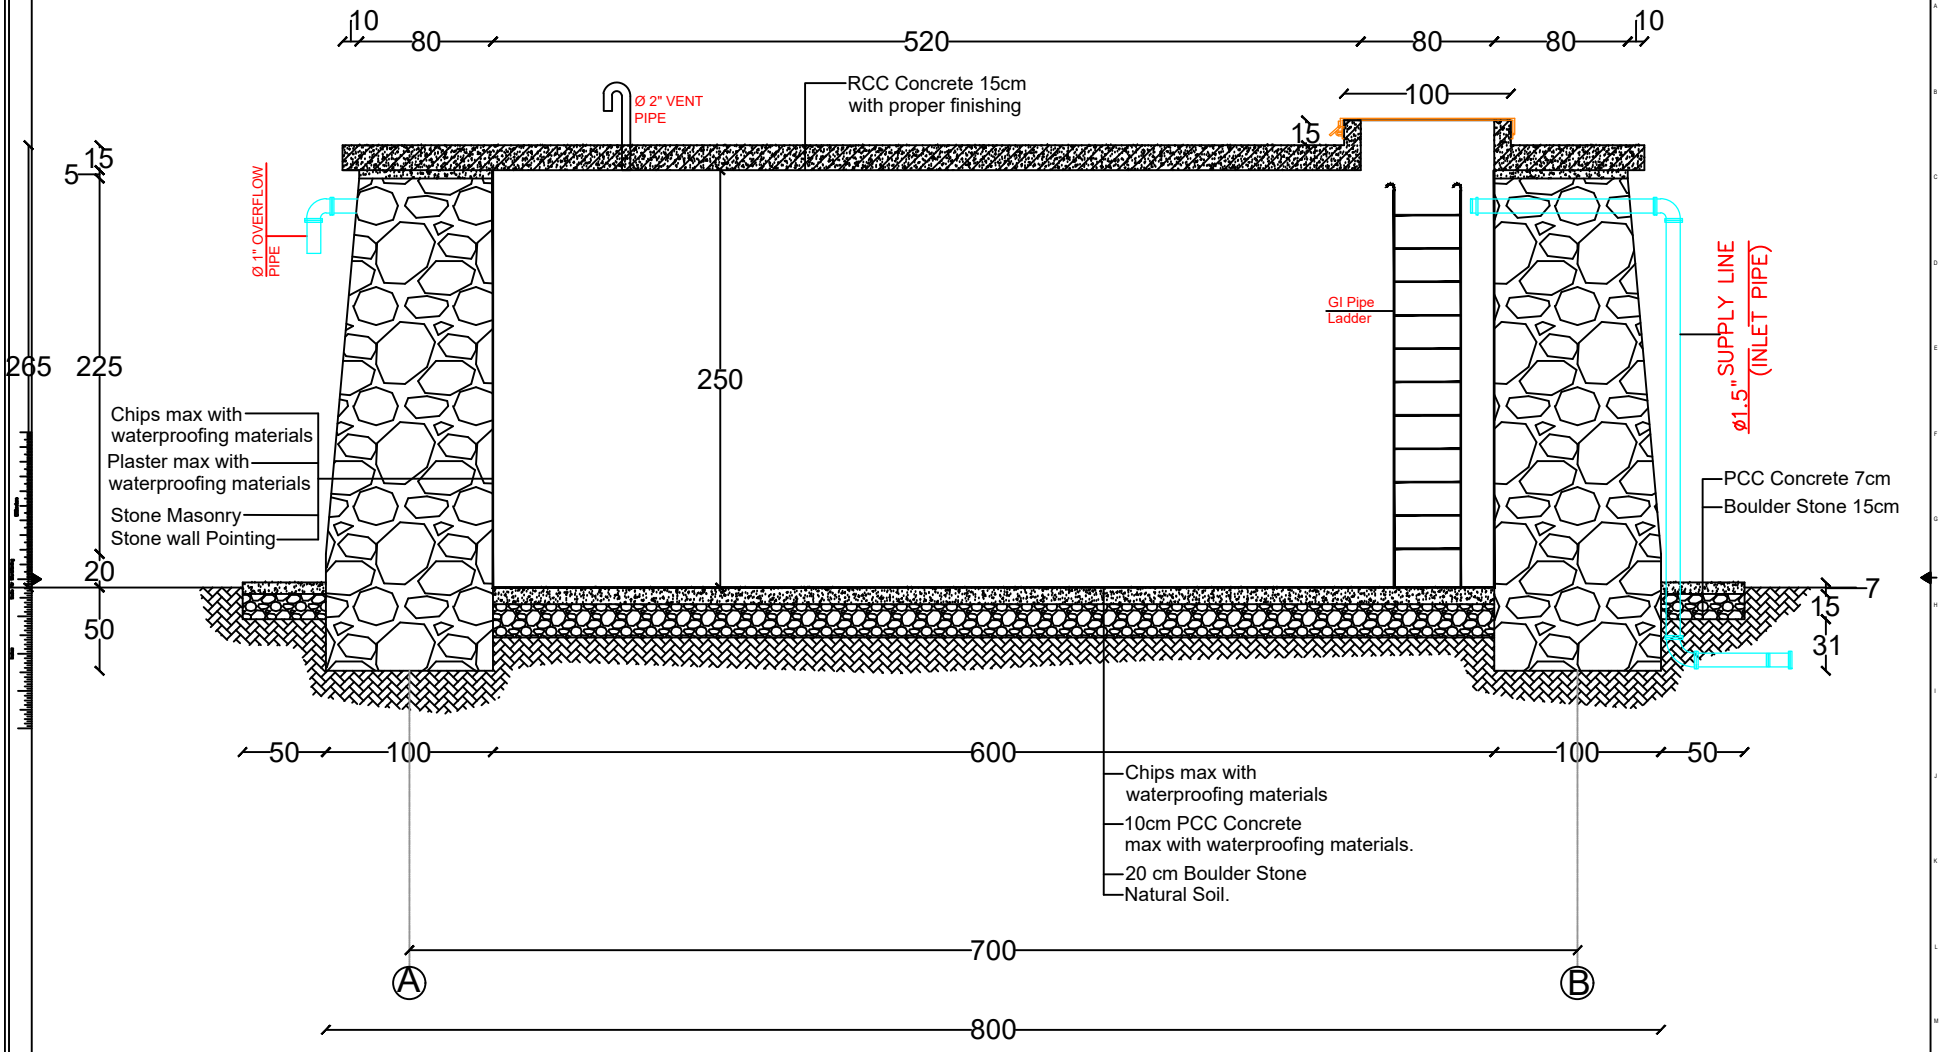

LONG SECTION

Address: Sarpul Village, Wama District Noristan Province Afghanistan.	Project Title: WATER TANK	Subproject No:		Name	Sign	Date	Structure Designer:	Rev No.	Revision	Date	Afghan Amputee Bicyclists for Rehabilitation And Recreation (AABRAR)	Sheet Contents	DWG .
	Region: East / District: Village / Province: Noristan / Wama / SarPul		Surveyed by:									Long Section	Sarpul Village Water Tank Wama District - Noristan Afghanistan.
			Design by:	Haroon Shirzad									
			Drawn by:	Haroon Shirzad									Sheet No: A-04
			Checked by:	AABRAR									
			Approved by:									Scale:	