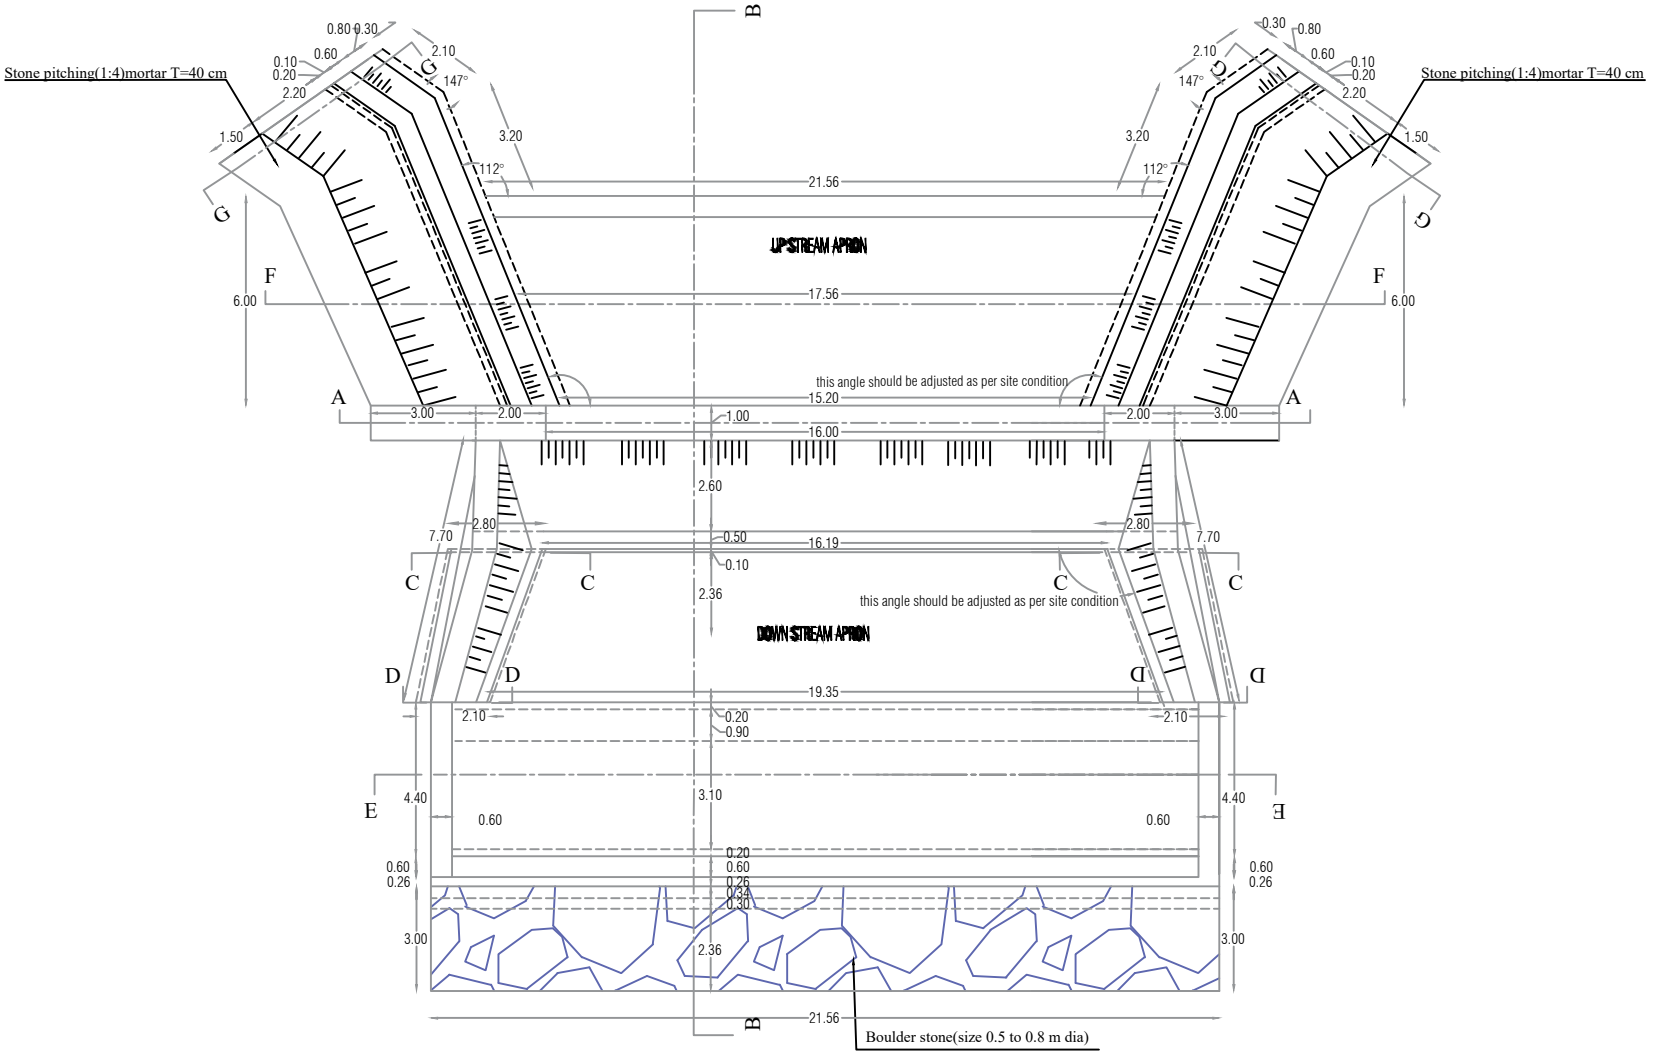

(ORCD)	SURVEYED BY	Engineering Team		CHECKED BY	Engineering Team		SCALE	NTS	SHEET NO. 1/6	PROVINCE	Kabull	PROJECT NAME: Check Dam
	DESIGNED BY	Engineering Team		REVIEWED BY	Engineering Team		DATE	2024		DISTRICT	Dehsabz	DRAWING TITLE :Check Dam Drawing
	DRAWN BY	Eng.faridullah salimi		APPROVED BY	Head of Dept.		DRAWING NO.			VILLAGE	Kata sah	